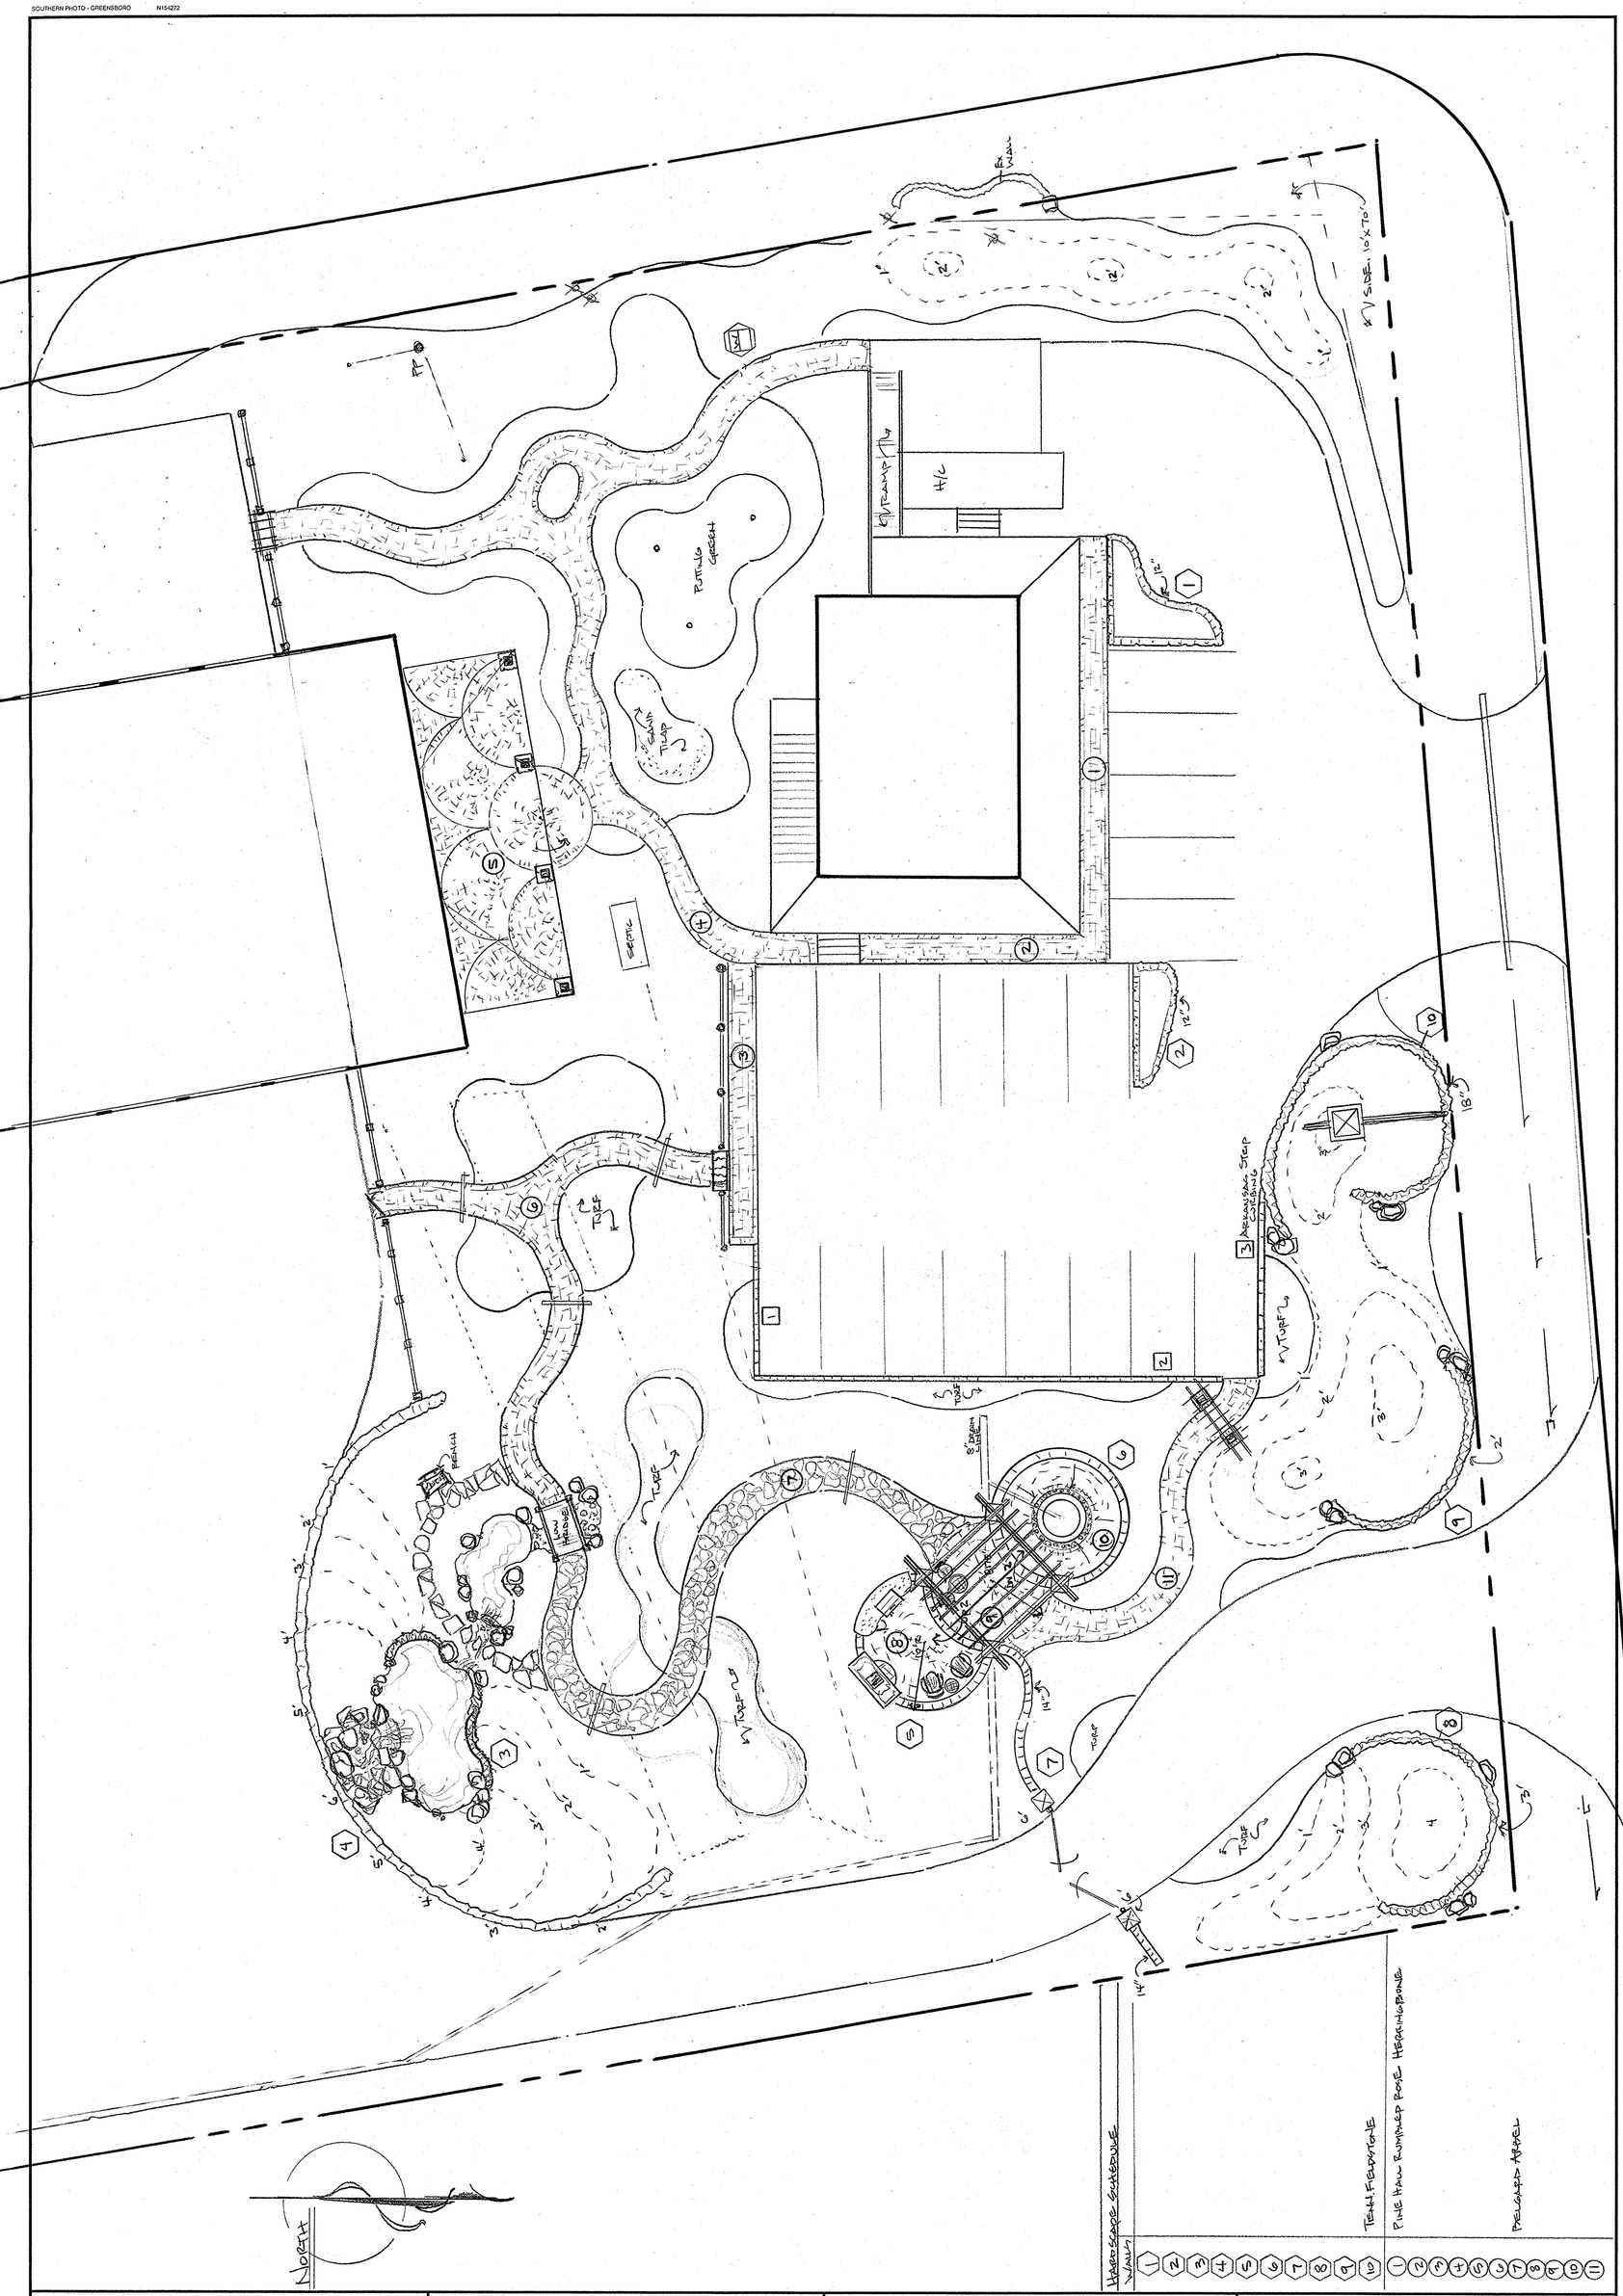

1	TEAM FIELDSTONE	LANDSCAPE SCHEDULE
2	PINE HAW RUNTHEP ROSE HERCINIOBONE	
3	PRELAND APPEL	

Copyright 2008 by Earth Graphics Franchise Owner/Operator. This document may not be reproduced, stored in a retrieval system or transmitted by any means, whether electronic, mechanical or otherwise, without the prior written consent of your authorized Earth Graphics Franchise Owner/Operator.

Neither Green Industry Systems, Inc., franchisor, nor the Earth Graphics franchisee assumes responsibility for implementation of the landscape design shown on this drawing, and neither entity assumes responsibility for any discrepancies between this plan and actual site conditions. Each Earth Graphics Franchise is independently owned and operated.

CONSTRUCTION CHECKLIST

- ☐ GRADING/SEEDING
- ☐ DRAINAGE
- ☐ SLEEVES
- ☐ PATIO
- ☐ DECK
- ☐ STONE MASONRY
- ☐ BRICK MASONRY
- ☐ LILY POND
- ☐ POOL
- ☐ LIGHTING
- ☐ IRRIGATION
- ☐ FENCE
- ☐ GAZEBO/PERGOLA
- ☐ DRIVES
- ☐ BED PREP.
- ☐ PLANTINGS
- ☐
- ☐

SOUTHERN EXPOSURE

RM	SCALE: 1"=10'	DRAWN BY: TSH
HIS WORK	DATE: 5.9.08	REVISED:
HER WORK		
DIRECTIONS:		1/2

Earth Graphics
LANDSCAPE DESIGN • DIGITAL IMAGING
www.earthg.com 877-EARTHG1